






RainBlade 2900 TrueLine

OPTIONAL EXTRUDED EXTERIOR FLASHING

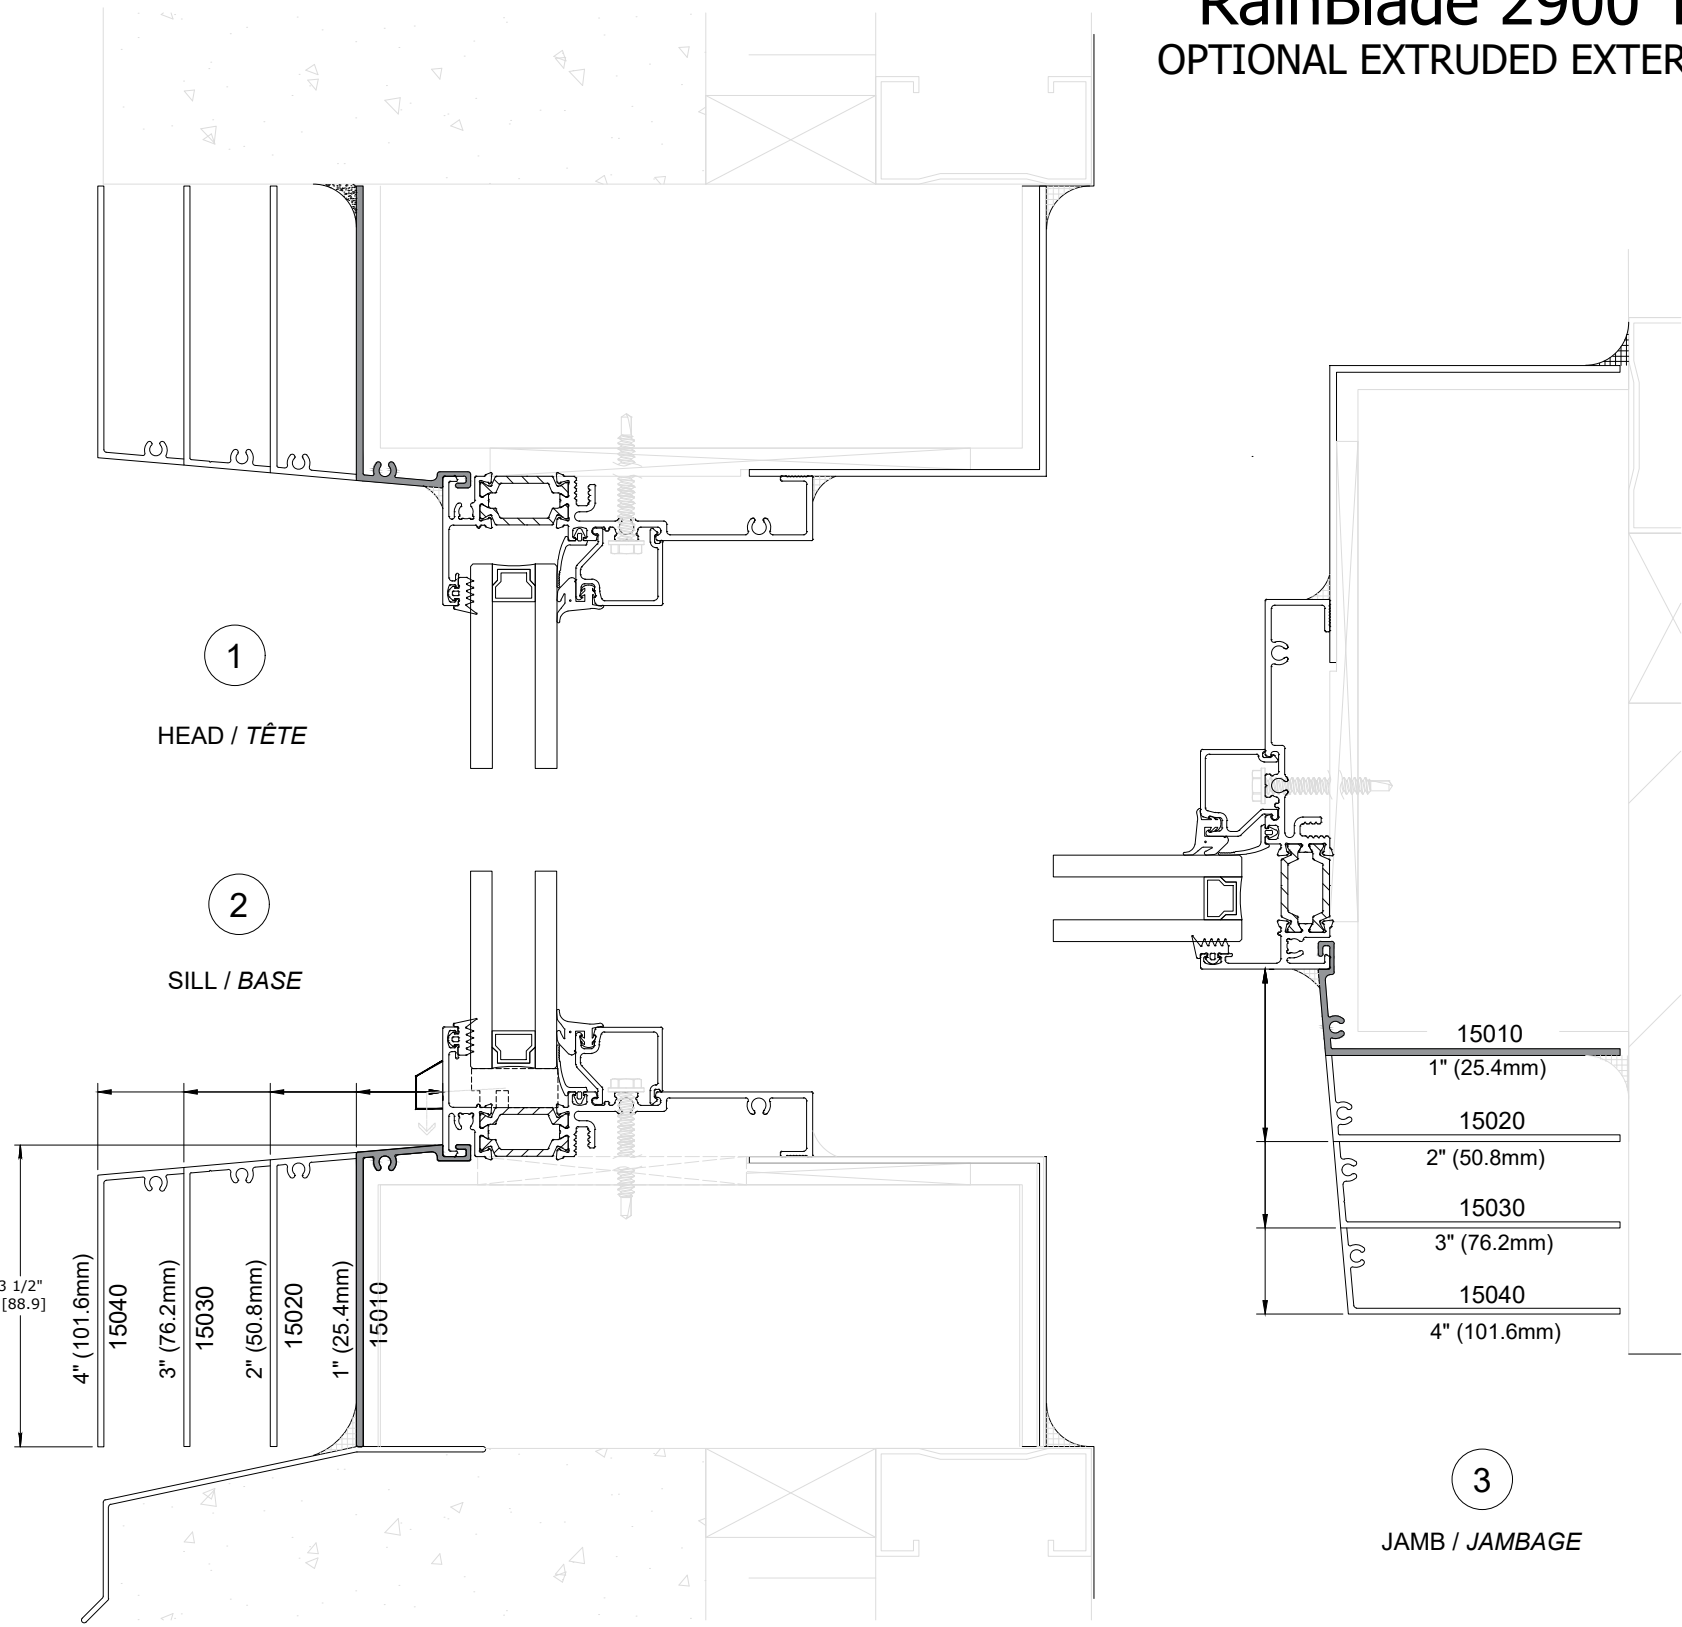

NOTE: DETAILS ABOVE SHOW TRUELINE 2900 FIXED WINDOW WITH "PANNING" TRIM. PANNING IS AN EXTRUDED ALUMINUM EXTERIOR TRIM THAT IS FIRMLY ATTACHED TO THE PERIMETER OF THE WINDOW AND BACK SEALED. CORNERS ARE SECURED WITH SCREWS CREATING AN INTEGRAL EXTRUDED FLASHING WITH HAIRLINE JOINTS. PLEASE CONSULT YOUR ALUMICOR REPRESENTATIVE.

LES DÉTAILS MONTRENT UNE FENÊTRE FIXE TRUELINE 2900 AVEC DES MOULURES DE FINITION. LE TYPE DE MOULURE EMPLOYÉ EST EN ALUMINIUM EXTRUDÉ FERMEEMENT ATTACHÉ AU PÉRIMÈTRE DE LA FENÊTRE ET SCELLÉE À CETTE DERNIÈRE PAR L'ARRIÈRE. LES COINS SONT VISSÉS CRÉANT UN SOLIN EXTRUDÉ SUR TOUT LE PÉRIMÈTRE, AVEC DES GARNITURES PARFAITEMENT ABOUTIS. VEUILLEZ CONSULTER VOTRE REPRÉSENTANT ALUMICOR.

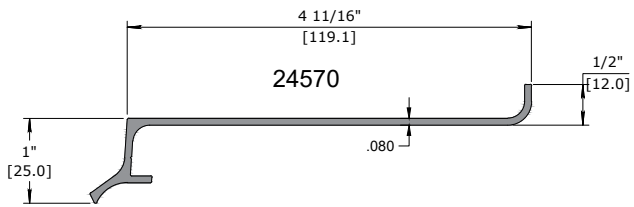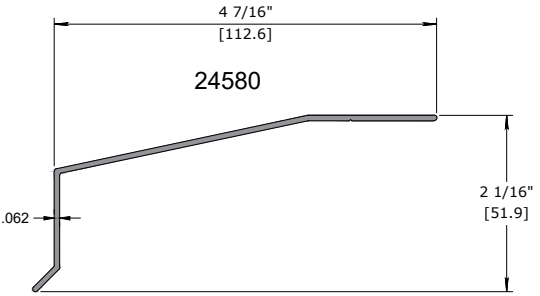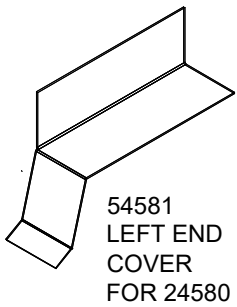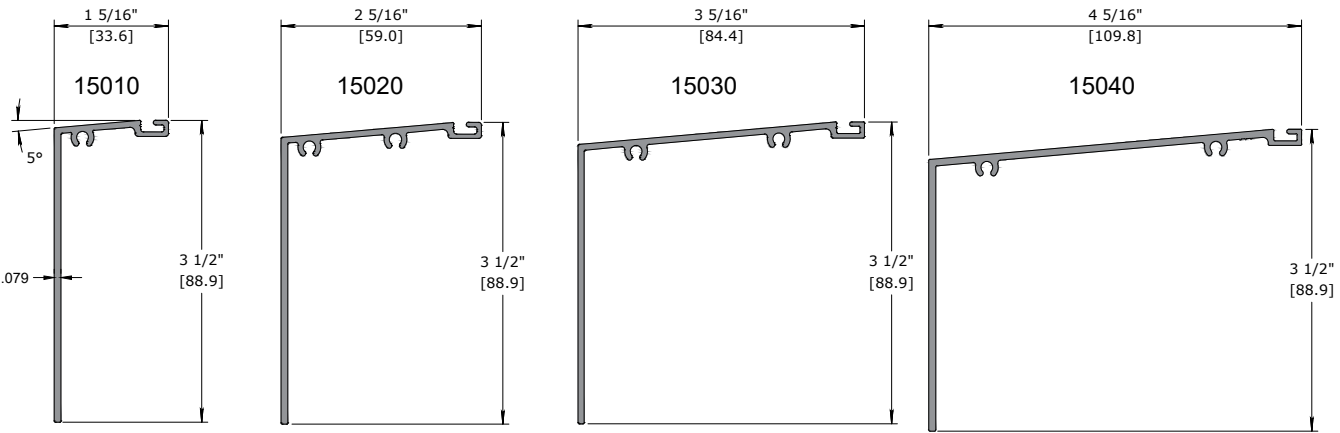

Extruded flashing profiles are available in a wide variety of high performance architectural coatings, including fluoropolymer PVDF (Kynar®) paint, powder paint and eco-friendly anodize. In addition to the standard paint and anodize coatings, we have over 60,000 additional paint colors in our library. We also offer custom options and specialty finishes such as Copper Anodize, textured Terra Cotta coatings, and Wood Grain finishes.

For Finish Options please visit: <https://alumicor.com/products/architectural-aluminum-finishes/>

